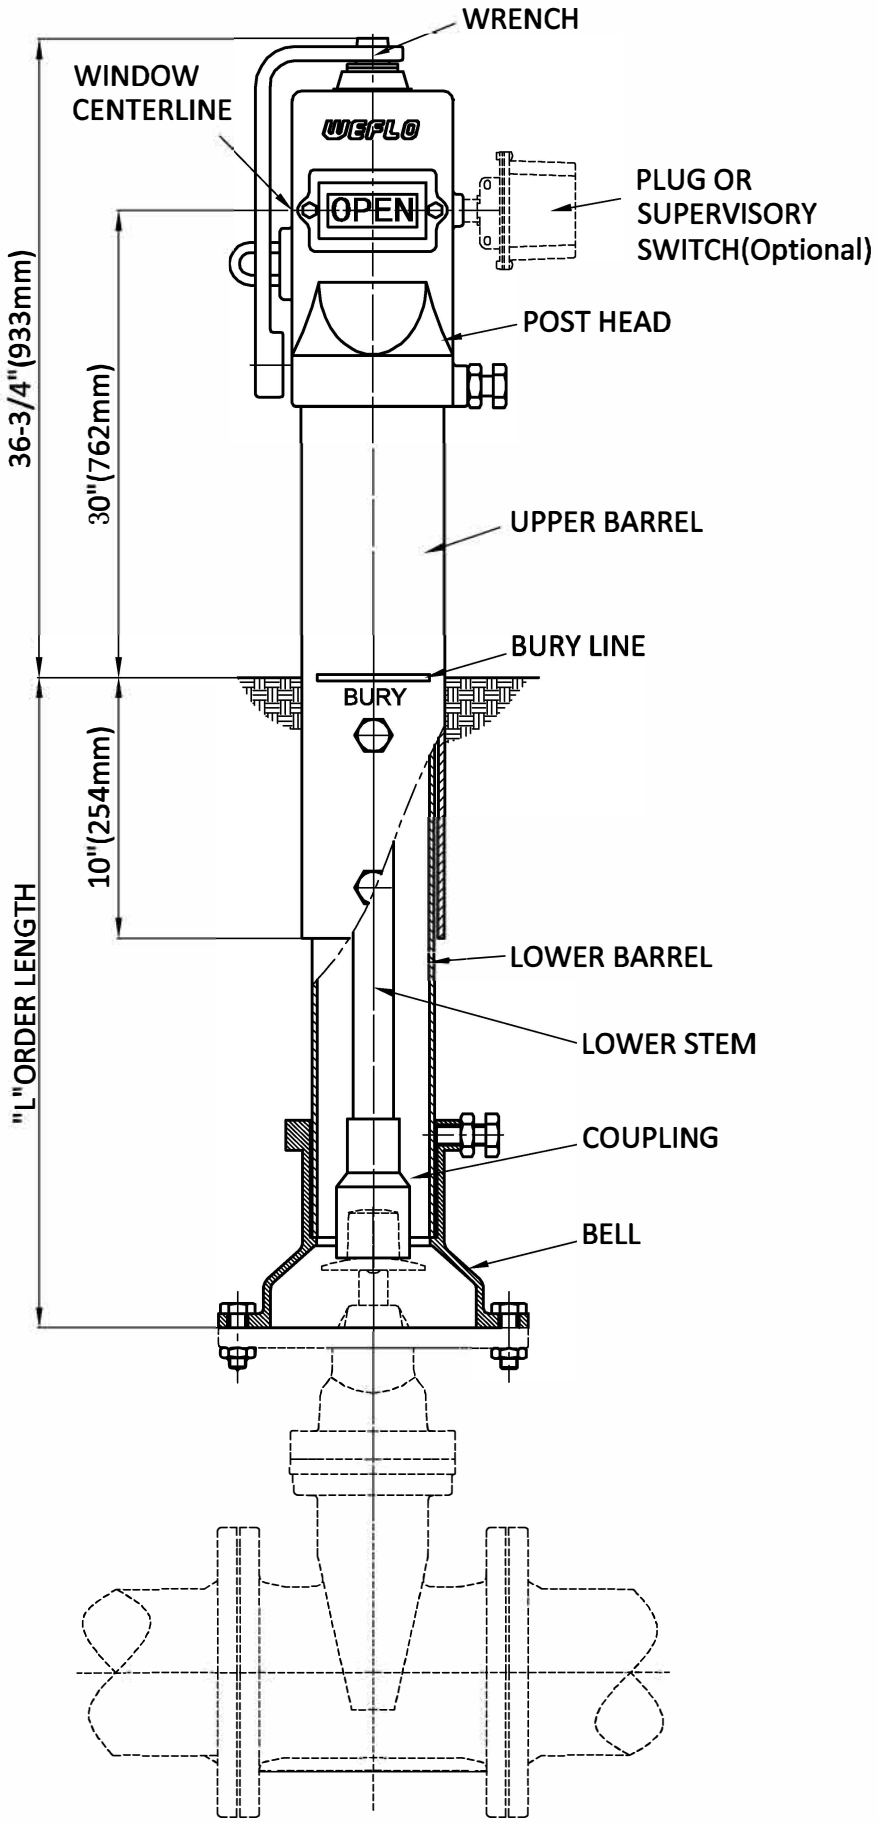
WRENCH
WINDOW CENTERLINE
WEFLO
OPEN
PLUG OR SUPERVISORY SWITCH(Optional)
POST HEAD
36-3/4"(933mm)
30"(762mm)
UPPER BARREL
BURY LINE
BURY
10"(254mm)
"L"ORDER LENGTH
LOWER BARREL
LOWER STEM
COUPLING
BELL